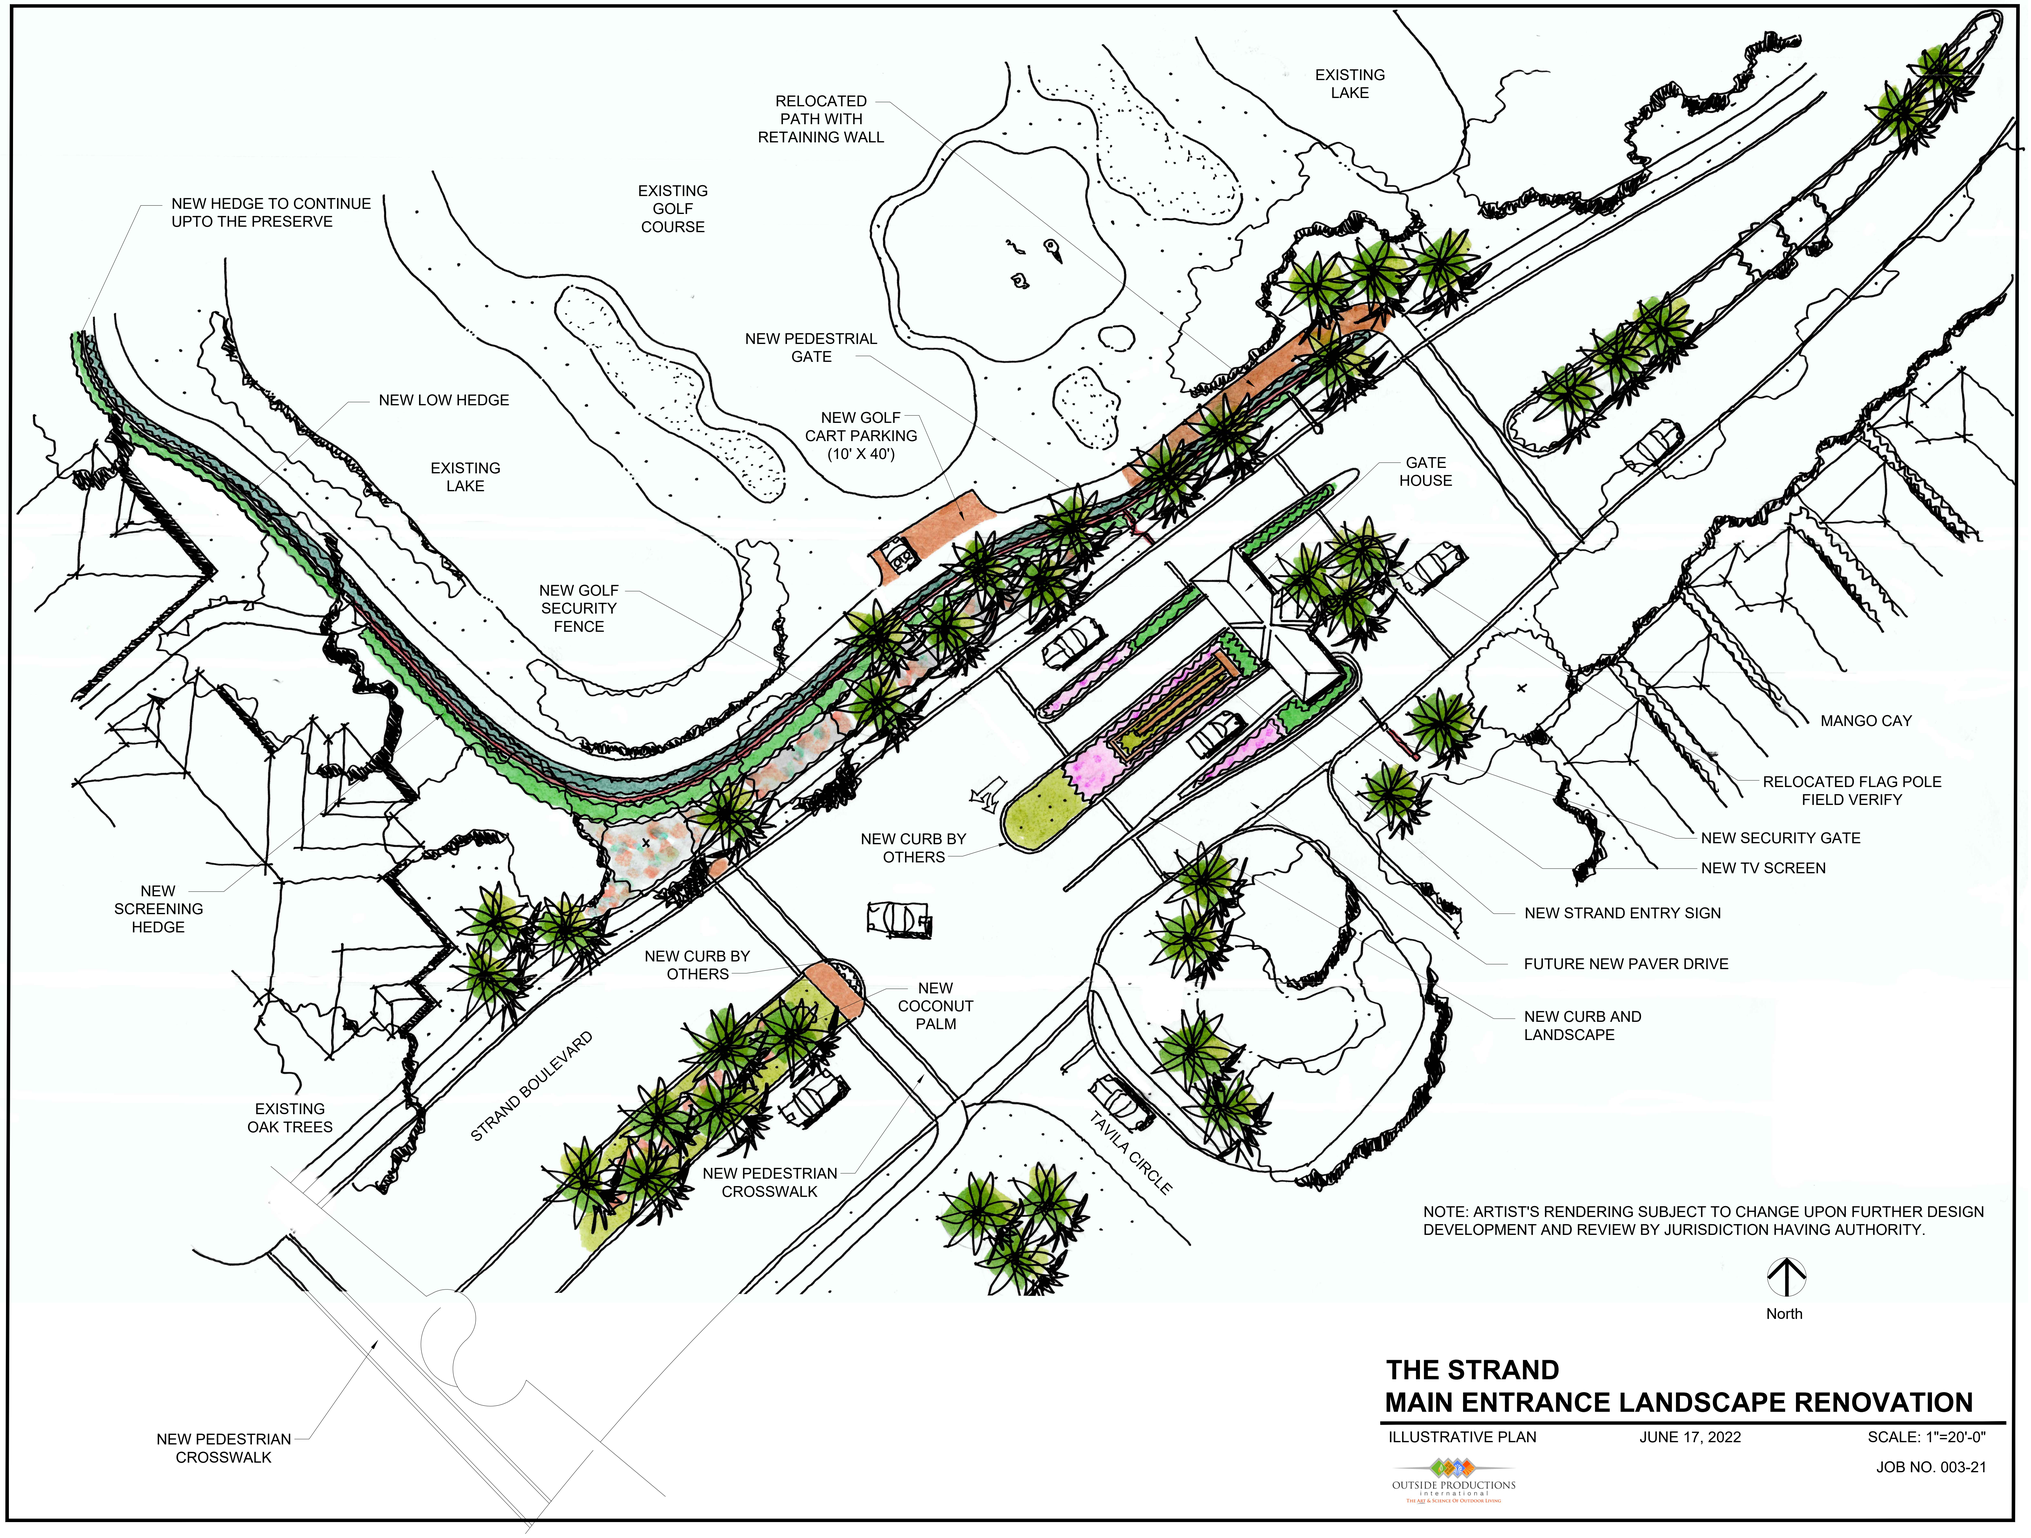

NOTE: ARTIST'S RENDERING SUBJECT TO CHANGE UPON FURTHER DESIGN DEVELOPMENT AND REVIEW BY JURISDICTION HAVING AUTHORITY.

North

THE STRAND
MAIN ENTRANCE LANDSCAPE RENOVATION

ILLUSTRATIVE PLAN | JUNE 17, 2022 | SCALE: 1"=20'-0"

JOB NO. 003-21

OUTSIDE PRODUCTIONS international
THE ART & SCIENCE OF OUTDOOR LIVING